ikea odger

430 mm h

gubi

thonet 210 R

490 mm h

retrostar chair

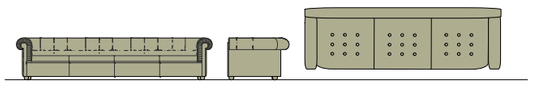

gimme shelter

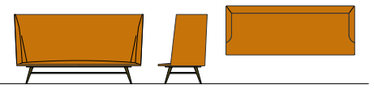

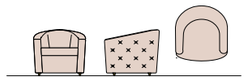

sofa
to be decided
MAX 2500x850 mm

phone escape
here?

2x armchairs
open structure
to be decided
MAX 550wx600d mm

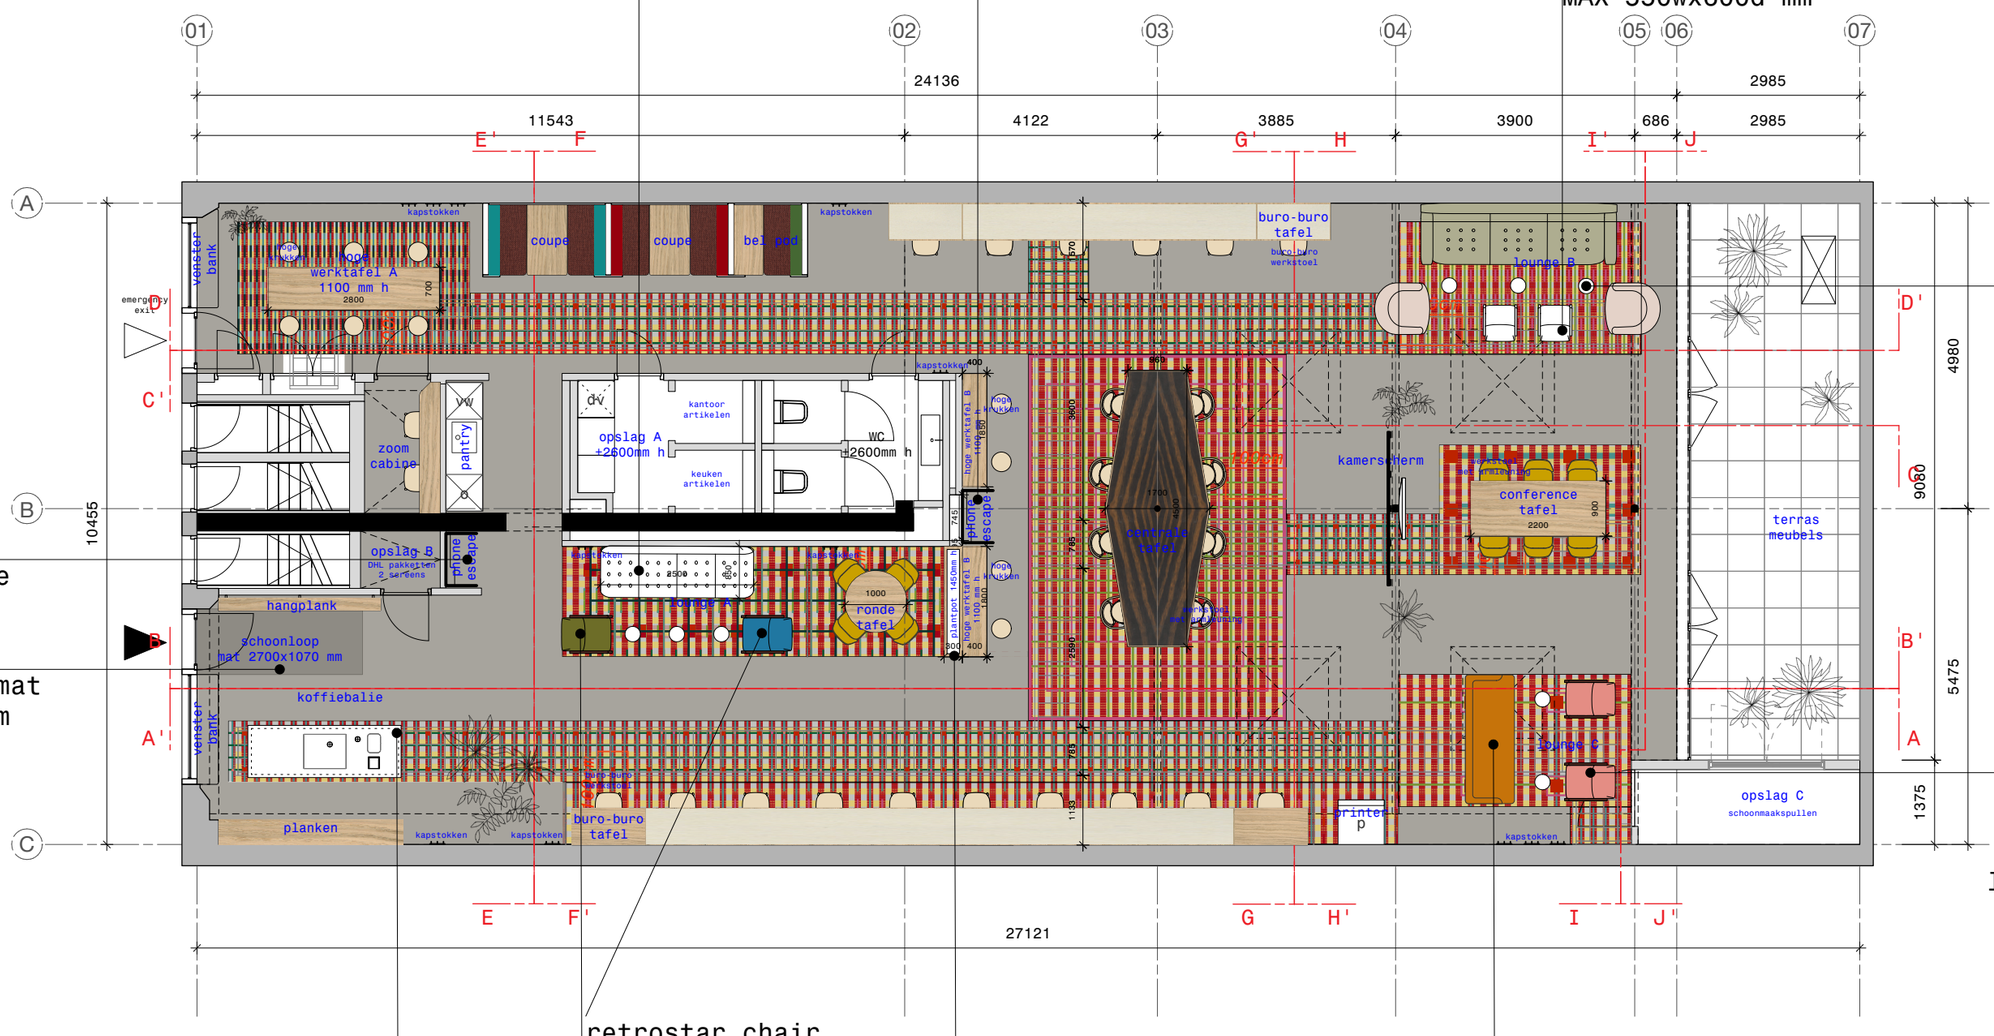

8x side tables
to be decided
± 250 Ø mm

retrostar chair
fabric: velvet
line, pink
legs: beech wood,
walnut stain

phone escape
here?

schoonloop mat
2700x1070 mm

koffiebalie
base 2400x750 mm

retrostar chair
fabric: velvet line
ocean blue & basic
line mustard green
(we prefer both green)
legs: beech wood,
walnut stain

plantpot
1800x300x1450h mm

is this 2100
or 1600 mm wide?

BURO - Eerste Jan Steenstraat 72 - Amsterdam

client BURO

getekend datum **18/01/2021**	ruimtenr. .	tekening naam **plattegrond gematerialiseerd**	MÜLLER VAN TOL WWW.MULLERVANTOL.NL +31.20.423.09.41
revisiedatum / nr. 27/01/2021 / A 08/02/2021 / B 01/03/2021 / C 08/03/2021 / D	fase **DO** schaal/eenheid/formaat 1:100 / mm / A3	tekening nr. **01.00.02**	